6Dia NORTH ARROW & SCALE

1" = 50'
GRAPHIC SCALE
0 25' 50' 100'

6Dib LEGEND & ABBREVIATIONS

SQ.FT.	SQUARE FEET		FOUND 3" x 3" CONCRETE MONUMENT
	CONCRETE SURFACE (CONC.)		NO IDENTIFICATION (UNLESS NOTED)
	NO PARKING AREA		FOUND 1/2" IRON ROD
	HANDICAP PARKING SPACE		NO IDENTIFICATION (UNLESS NOTED)
PS	PARKING SPACE(S)		SET 1/2" IRON ROD
TF	TRANSFORMER		NO IDENTIFICATION (UNLESS NOTED)
A/C	AIR CONDITIONER		GAS VALVE
GEN	GENERATOR		WATER VALVE
TP	TELEPHONE PEDESTAL		SANITARY MANHOLE
CO	CLEAN OUT		UNMARKED MANHOLE
OHU	OVERHEAD UTILITY LINES		STORM MANHOLE
CLF	CHAIN LINK FENCE		UTILITY POLE
CRW	CONCRETE RETAINING WALL		GUY ANCHOR
GR	GUARDRAIL		LIGHT POLE
HR	HANDRAIL		FIRE HYDRANT
HW	CONCRETE HEAD WALL		FIRE DEPT CONNECTION
UV	UTILITY VAULT		SIGN
TCB	TRAFFIC CONTROL BOX		BOLLARD
TSP	TRAFFIC SIGNAL POLE		DRAIN GRATE
CTV	CABLE BOX		ELECTRIC BOX
MB	MAILBOX		ELECTRIC METER
DP	DUMPSTER PAD		TELEPHONE BOX
OS	ORDERING SPEAKER		WATER METER
EOP	EDGE OF PAVEMENT		
LSA	LANDSCAPE AREA		
(C)	CALCULATED		
(M)	FIELD MEASURED		
(R)	PER RECORD PLAT OR DESCRIPTION		
(TYP)	TYPICAL		

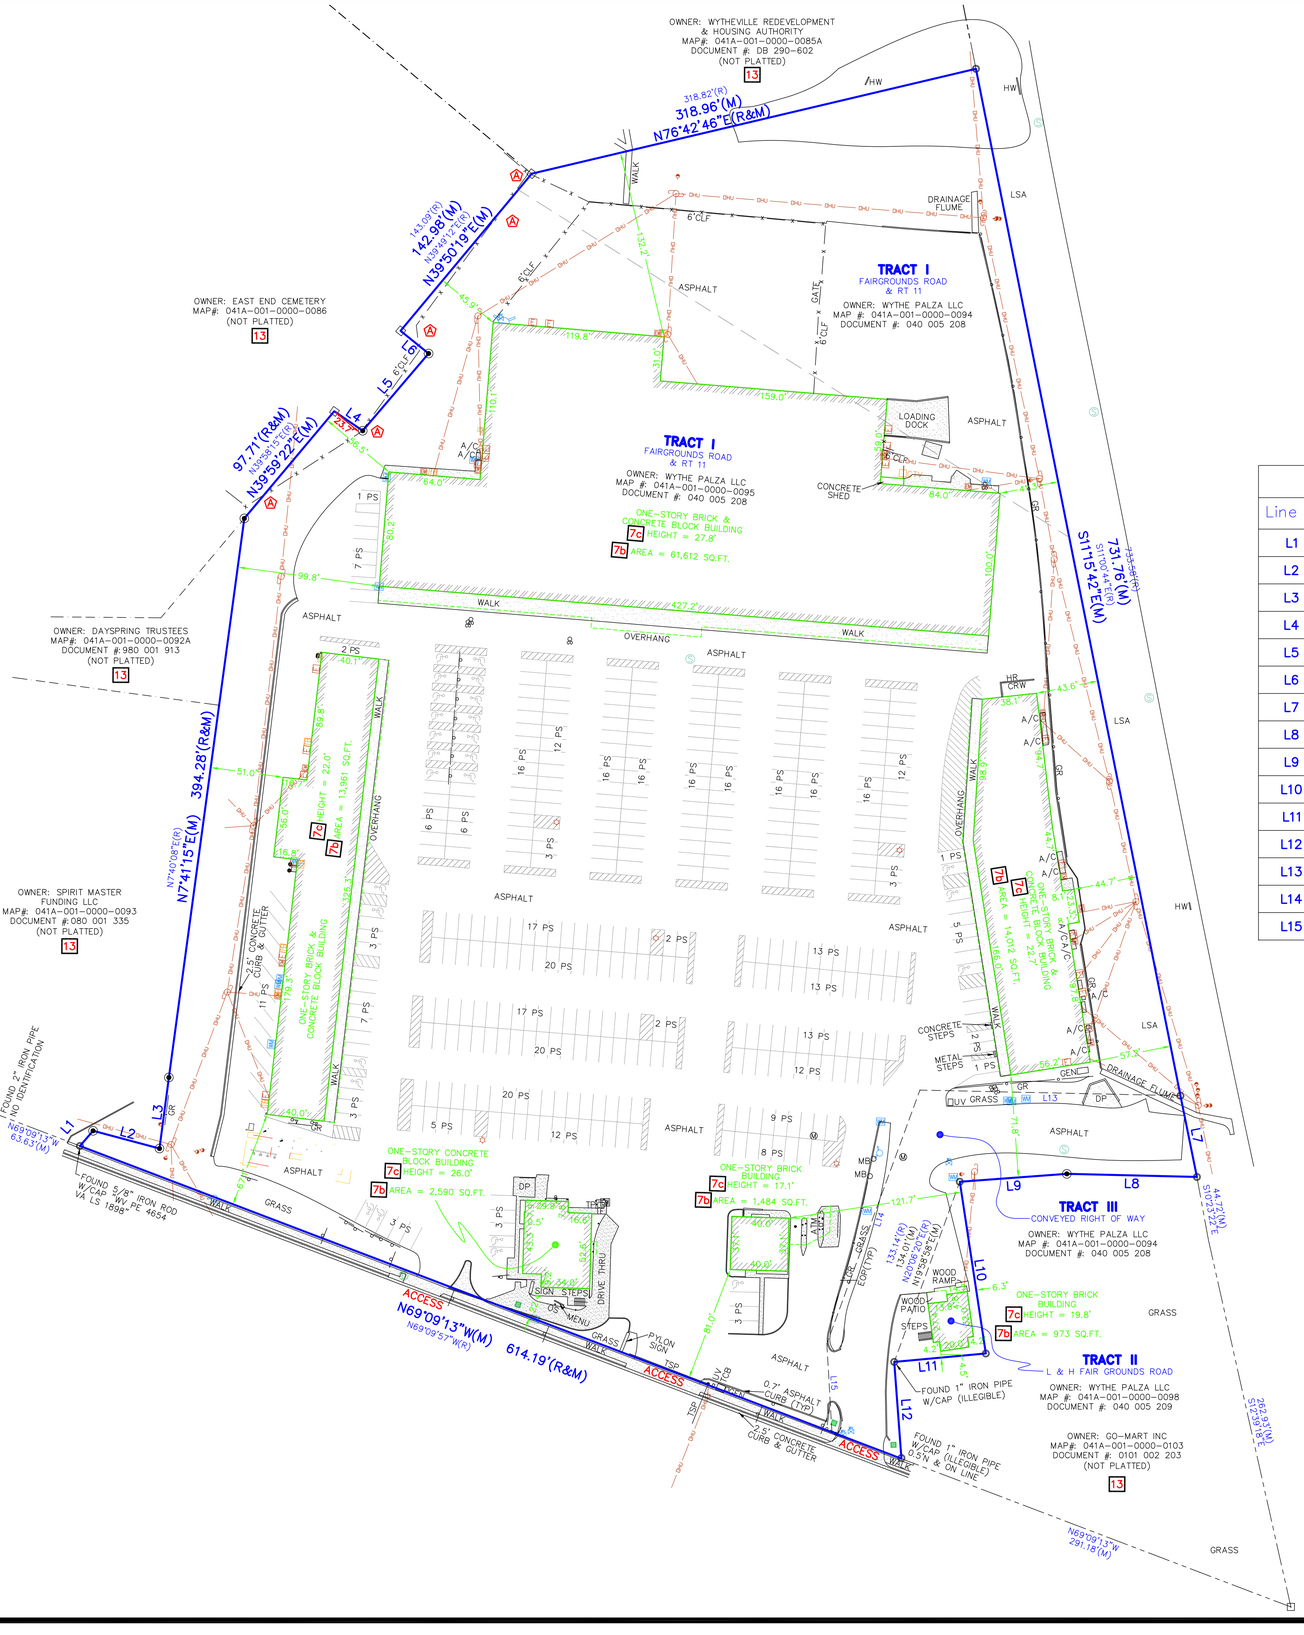

LINE TABLE			
Line #	LENGTH	DIRECTION	
L1	14.02'(R&C)	N40°53'06"E(R)	N40°54'13"E(C)
L2	48.01'(R&C)	S75°04'31"E(R)	S75°03'24"E(C)
L3	50.09'(R&C)	N07°30'39"E(R)	N07°31'46"E(C)
L4	24.13'(R&C)	55°39'29"E(R)	S55°38'22"E(C)
L5	70.94'(R&C)	N40°25'08"E(R)	N40°26'15"E(C)
L6	25.19'(R&C)	N50°59'40"W(R)	N50°58'33"W(C)
L7	58.23'(R) 57.41'(M)	S14°59'28"E(R)	S11°26'12"E(M)
L8	89.51'(R) 90.77'(C)	N88°50'25"W(R)	N88°57'47"W(C)
L9	75.00'(R&C)	S85°54'37"W(R)	S85°47'15"W(C)
L10	125.00'(R) 121.40'(M)	07°50'25"E(R)	S08°36'51"E(M)
L11	62.83'(R) 64.25'(M)	S88°54'35"W(R)	S84°43'00"W(M)
L12	60.58'(R) 67.81'(M)	N03°18'25"W(R)	S04°14'17"E(M)
L13	182.06'(R&C)	N88°45'40"W(R)	N88°46'47"E(C)
L14	188.74'(R&C)	S20°09'27"W(R)	S20°08'20"W(M)
L15	62.06'(R) 60.58'(C)	S03°15'18"E(R)	S03°18'25"E(M)

						TECH
						REVISIONS
						DATE
DRAWING SCALE	1"=X'					
APPROVED BY						
DRAWN BY	FIELD					
DRAWING NAME	1400993 VALDWG					

6Dvi ALTA/ACSM LAND TITLE SURVEY
2
OF
WYTHE PLAZA
1234 EAST MAIN STREET
WYTHEVILLE, VIRGINIA
WYTHE COUNTY

AMERICAN SURVEYING & MAPPING INC.
319 MAGUIRE BLVD., SUITE 200 ORLANDO, FLORIDA 32803
PHONE (407) 426-7979 WWW.ASMCORPORATE.COM

© 2014. AMERICAN SURVEYING & MAPPING, INC. ALL RIGHTS RESERVED. REPRODUCTION OR COPYING OF THIS DOCUMENT MAYBE A VIOLATION OF COPYRIGHT LAW UNLESS PERMISSION OF THE AUTHOR AND/OR COPYRIGHT HOLDER IS OBTAINED